

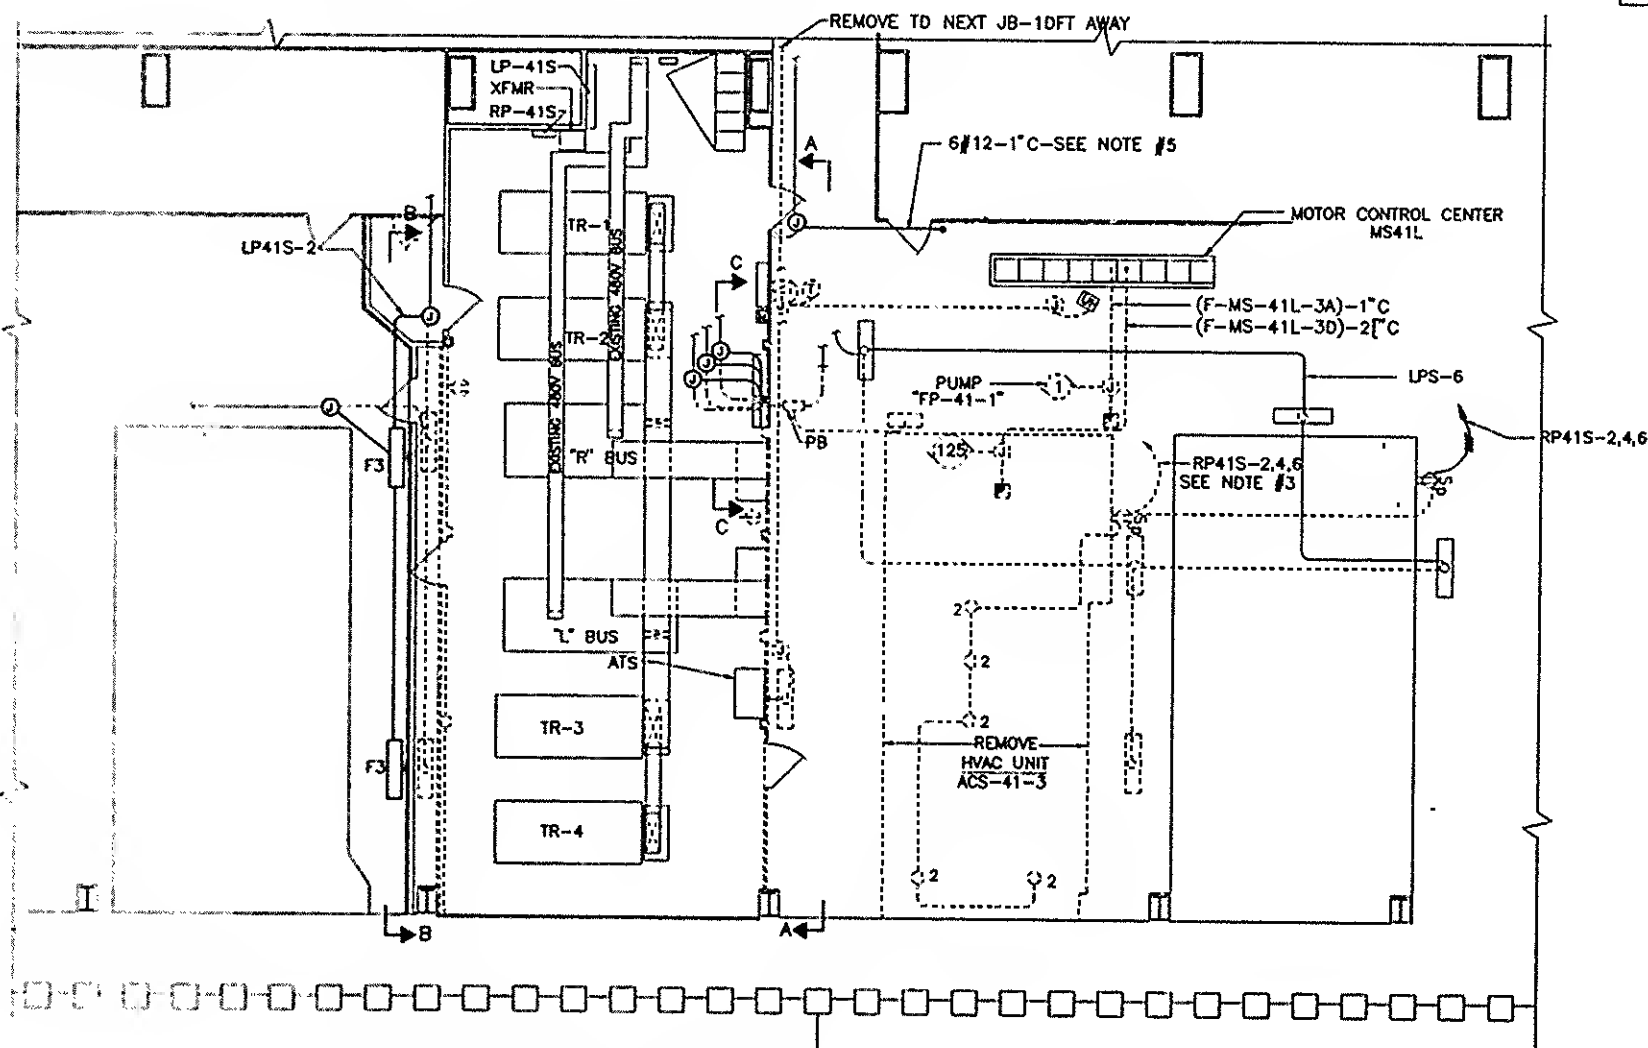
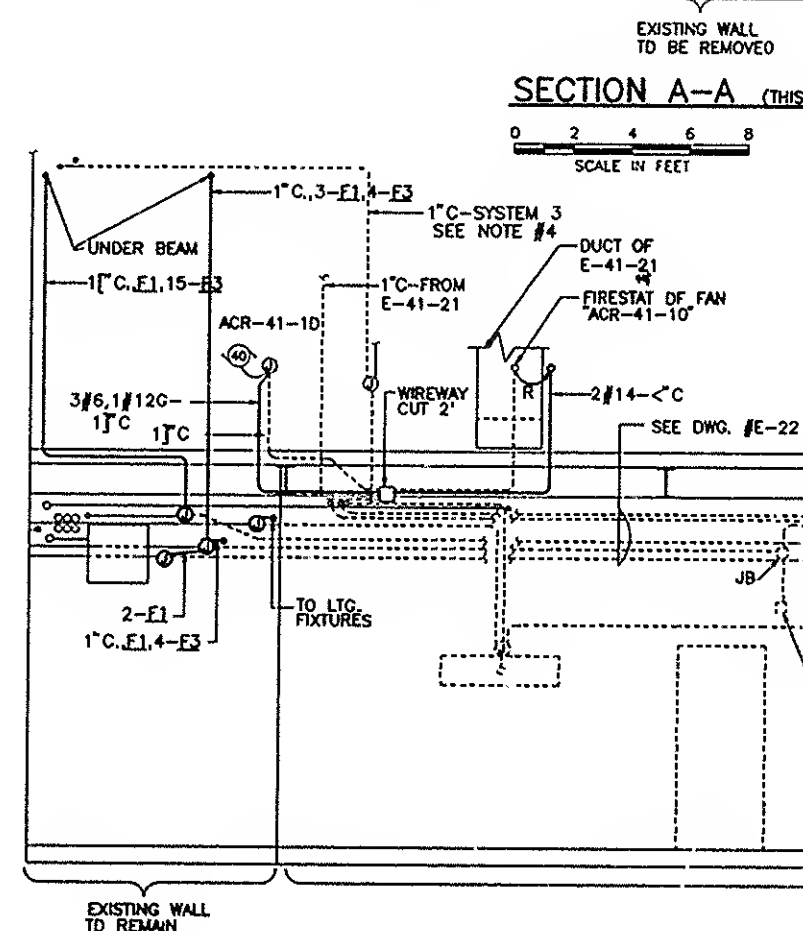


PLAN - 42nd FL. - SS-41S

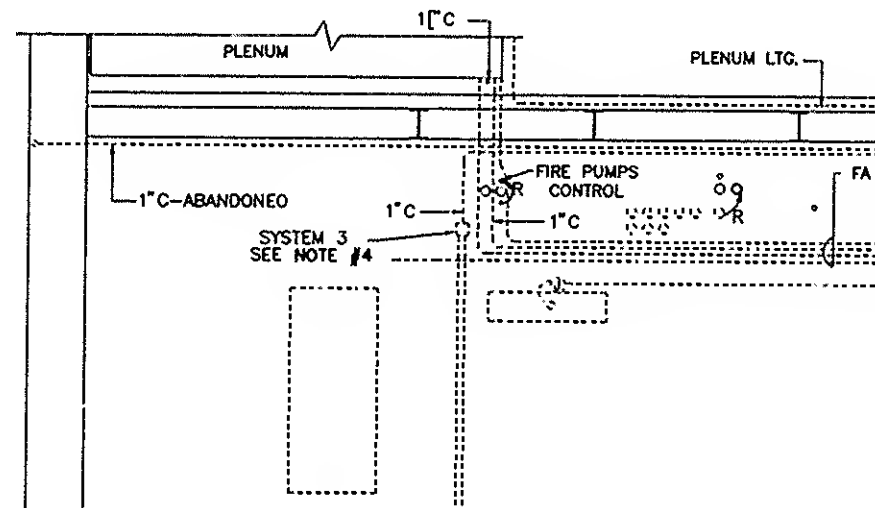

PLAN - 41st FL. - SS-41S

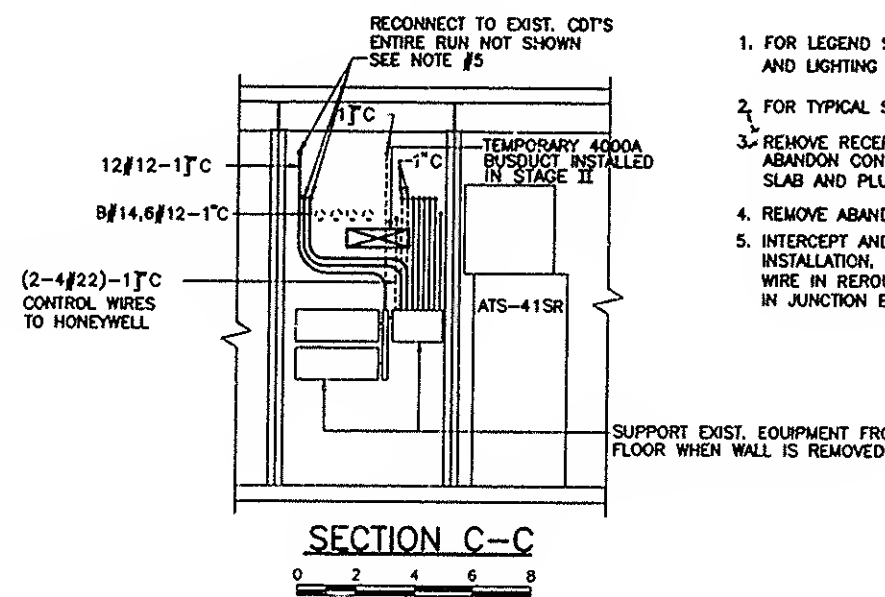

1. FOR LEGEND AND LIGHTING
2. FOR TYPICAL
3. REMOVE RECE
4. REMOVE ABAND
5. INTERCEPT AND

EXISTING WALL TO BE REMOVED

SCALE IN FEET

SCALE IN FEET